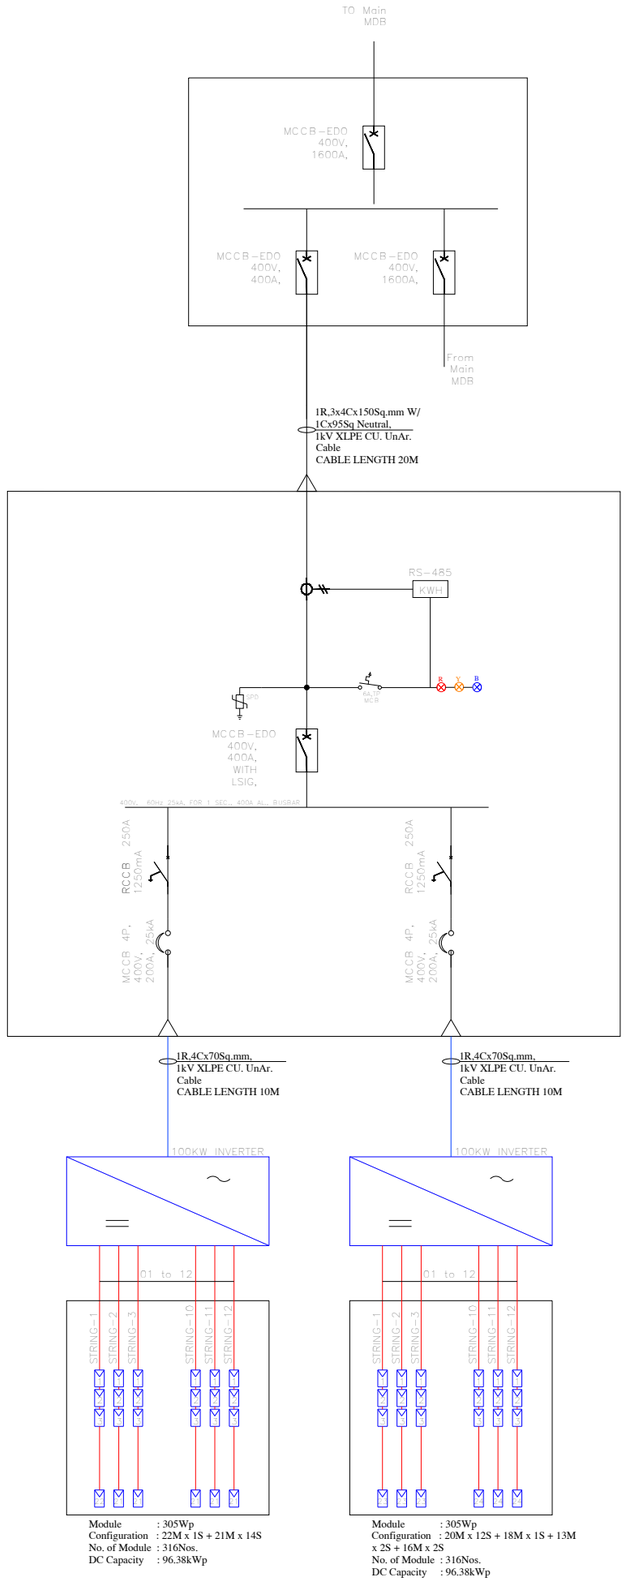

South

LEGEND:

CLIENT:

Bank Al-Bilad

بنك البلاد
Bank Albilad

CONTRACTOR:

SVC

DRAWING NAME:

Single Line Diagram

DESIGNED BY:

REVIEWED BY:

APPROVED BY:

DATE: 12/11/2024 **SCALE:** NTS

SHEET REF. NUMBER:

TOTAL NUMBER OF MODULES: 632

SIZE OF THE SYSTEM: 192.76KWP